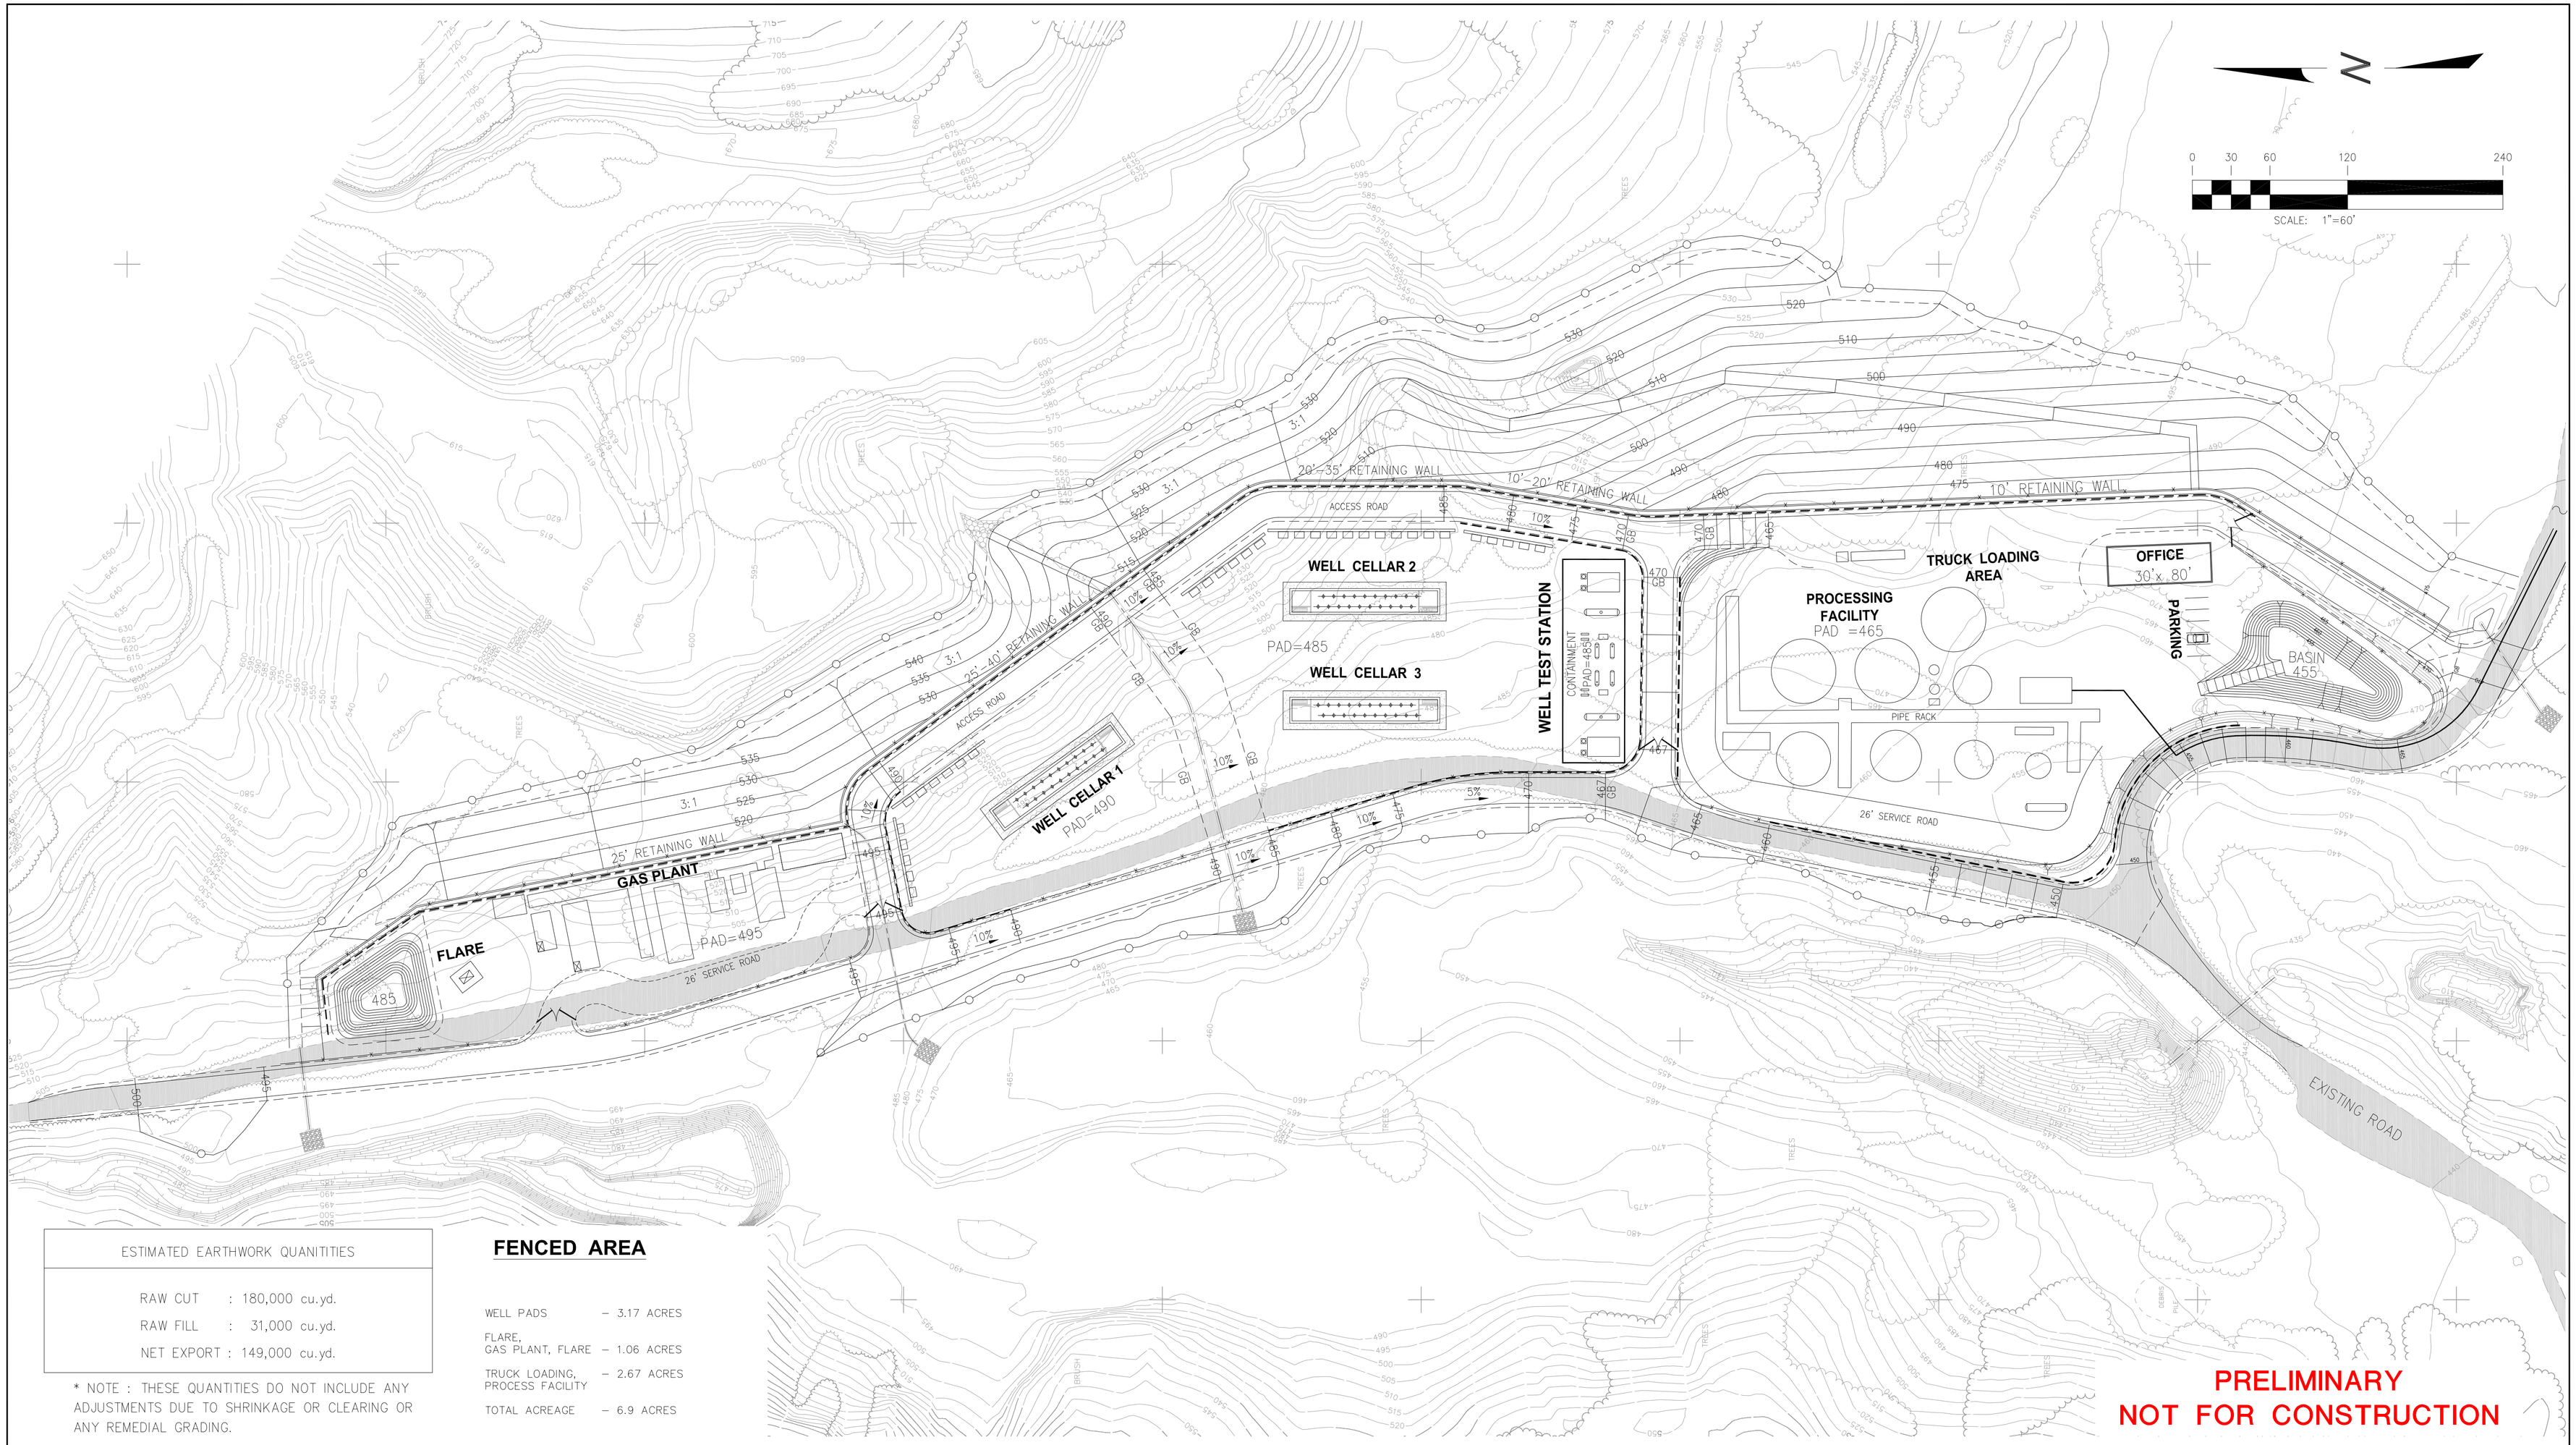

ESTIMATED EARTHWORK QUANITITIES	
RAW CUT	: 180,000 cu.yd.
RAW FILL	: 31,000 cu.yd.
NET EXPORT	: 149,000 cu.yd.

* NOTE : THESE QUANTITIES DO NOT INCLUDE ANY ADJUSTMENTS DUE TO SHRINKAGE OR CLEARING OR ANY REMEDIAL GRADING.

FENCED AREA

WELL PADS	– 3.17 ACRES
FLARE, GAS PLANT, FLARE	– 1.06 ACRES
TRUCK LOADING, PROCESS FACILITY	– 2.67 ACRES
TOTAL ACREAGE	– 6.9 ACRES

DISTURBED AND RE-VEGETATED ACREAGE OUTSIDE OF FENCED AREA _____ 5.3± AC (WITH 3:1 MAX SLOPE ALONG EAST EDGE)

NUMBER	REFERENCE DRAWINGS

PROCESSES UNLIMITED International, Inc.

DCN:

REV. NO.	DATE	REVISED	REV. BY	CKD. BY	APP'D
C	05/02/11	REARANGED LAYOUT PER CITY REQUEST	JS	EV	LT
B	04/12/11	GENERAL REVISION	ECV		LT
A	04/05/11	ISSUED FOR AMENDED CONDITIONAL USE PERMIT	ECV		LT

matrix OIL CORP
104 W. ANAPUMU ST.
SANTA BARBARA, CA 93101

		DATE:
DRAWN BY:	ECV	
DESIGN:		
CHECK:		
ENGINEER:	LT	
APPROVED:		
APPROVED:		
APPROVED:		

SITE PLAN
PROJECT DESCRIPTION
WHITTIER LEASE DEVELOPMENT
WHITTIER, CALIFORNIA 90602

SCALE:	DWG NO:	SHT:	REV. NO.
1=60	4202-000-1031	1	C